PIEDMONT NATURAL GAS COMPANY, INC.

PROPOSED CONSTRUCTION SKETCH

Approved Project No. _____ Page ____ of ____

Division _____ Estimate No. _____ Date _____

Prepared By _____ General Main Map No. _____

Project: GOVERNMENT CENTER COMPLEX
BOLIVIA, BRUNSWICK COUNTY

Permits: City ☐ State ☐ Other ☐

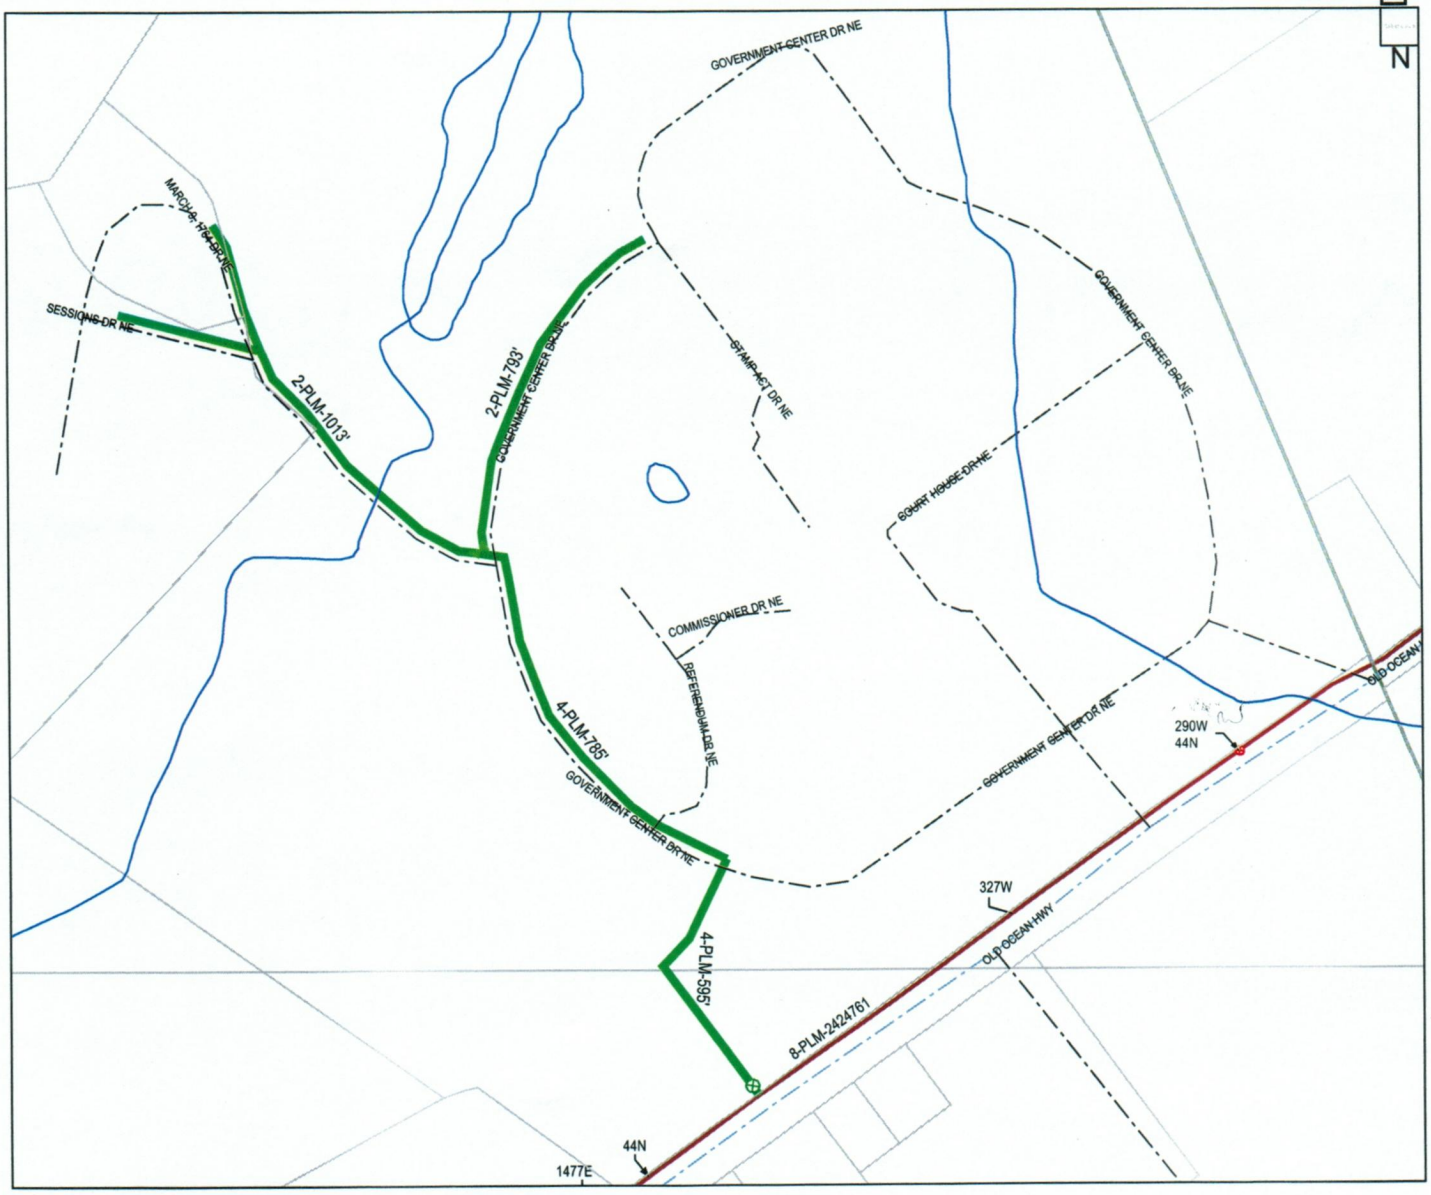

Scale: 1":400'

Design Dept. Comments Initials _____

Construction Dept. Comments Initials _____