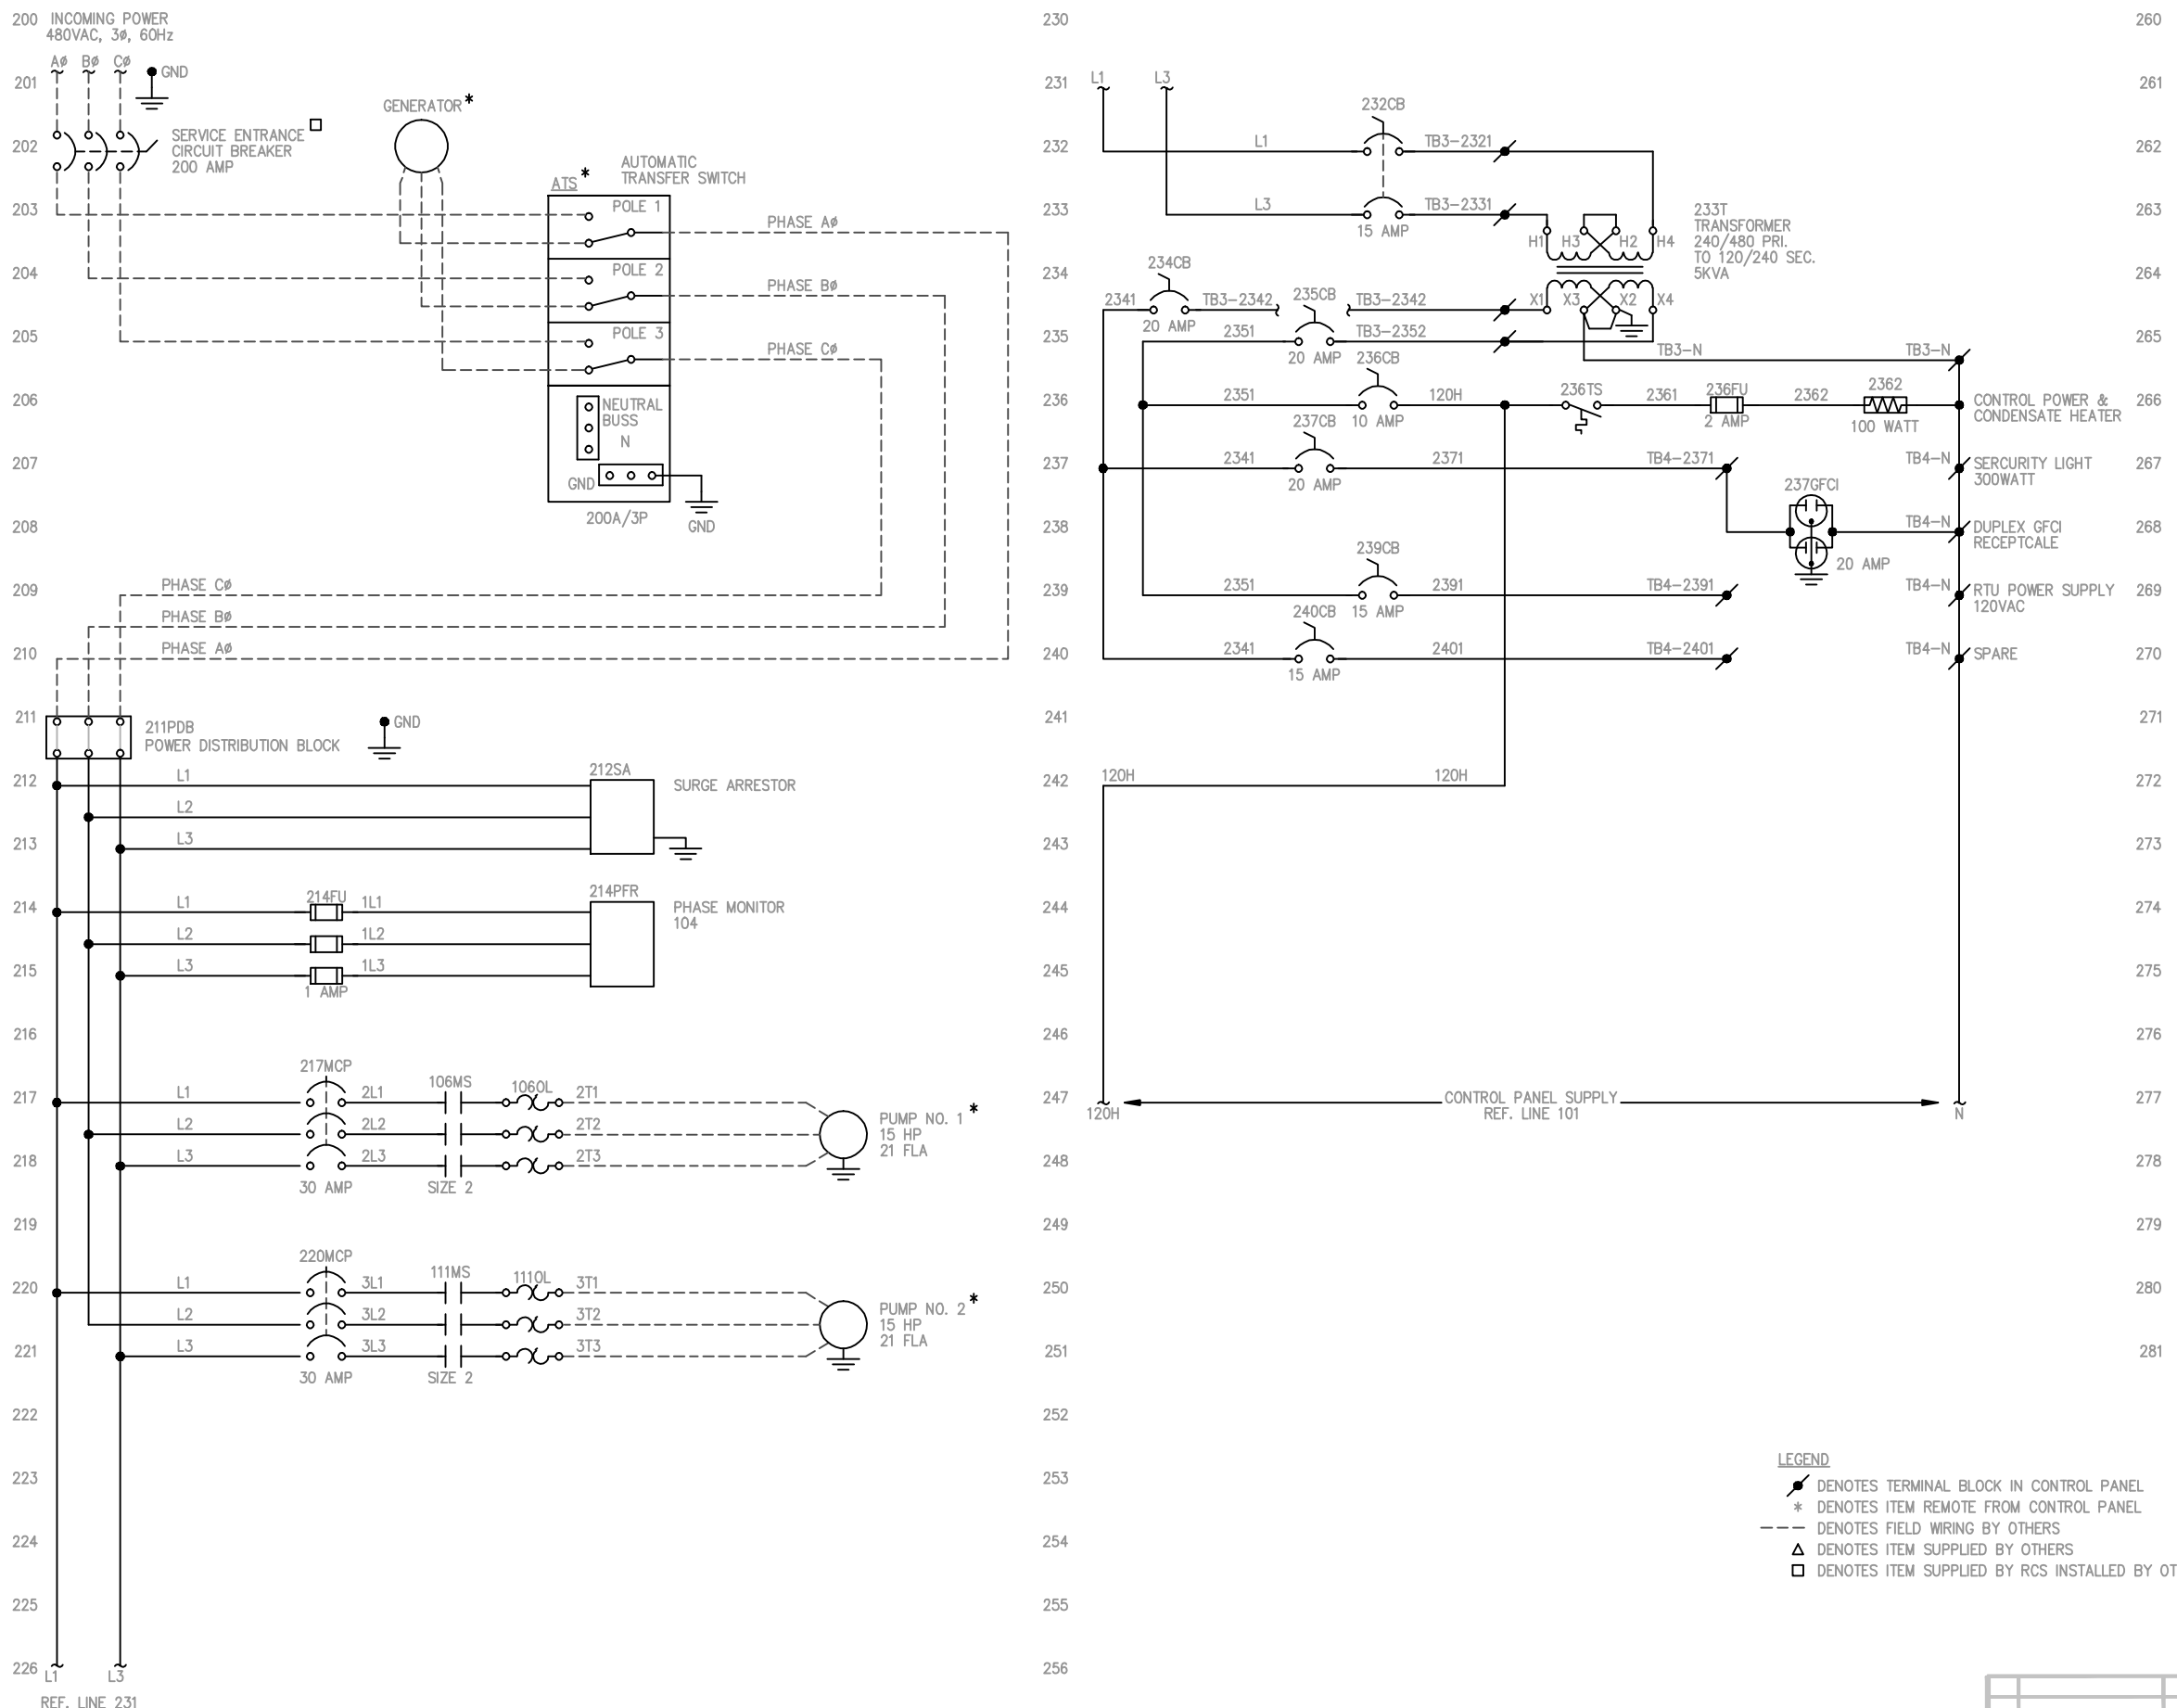

LEGEND

- ● DENOTES TERMINAL BLOCK IN CONTROL PANEL
- * DENOTES ITEM REMOTE FROM CONTROL PANEL
- – – – DENOTES FIELD WIRING BY OTHERS
- △ DENOTES ITEM SUPPLIED BY OTHERS
- □ DENOTES ITEM SUPPLIED BY RCS INSTALLED BY OTHER

NO.	REVISION	DATE	APPROVED BY

Brunswick County

DATE	DESIGN BY	ENGINEER	SCALE
05/15/07	S.T.E		NONE

TITLE-DESCRIPTION
SEWAGE LIFT STATION
DUPLEX PUMP CONTROL PANEL DETAIL

PROJECT
BRUNSWICK CO.
SCADA SYSTEM

DRAWING NUMBER
ELAD_01