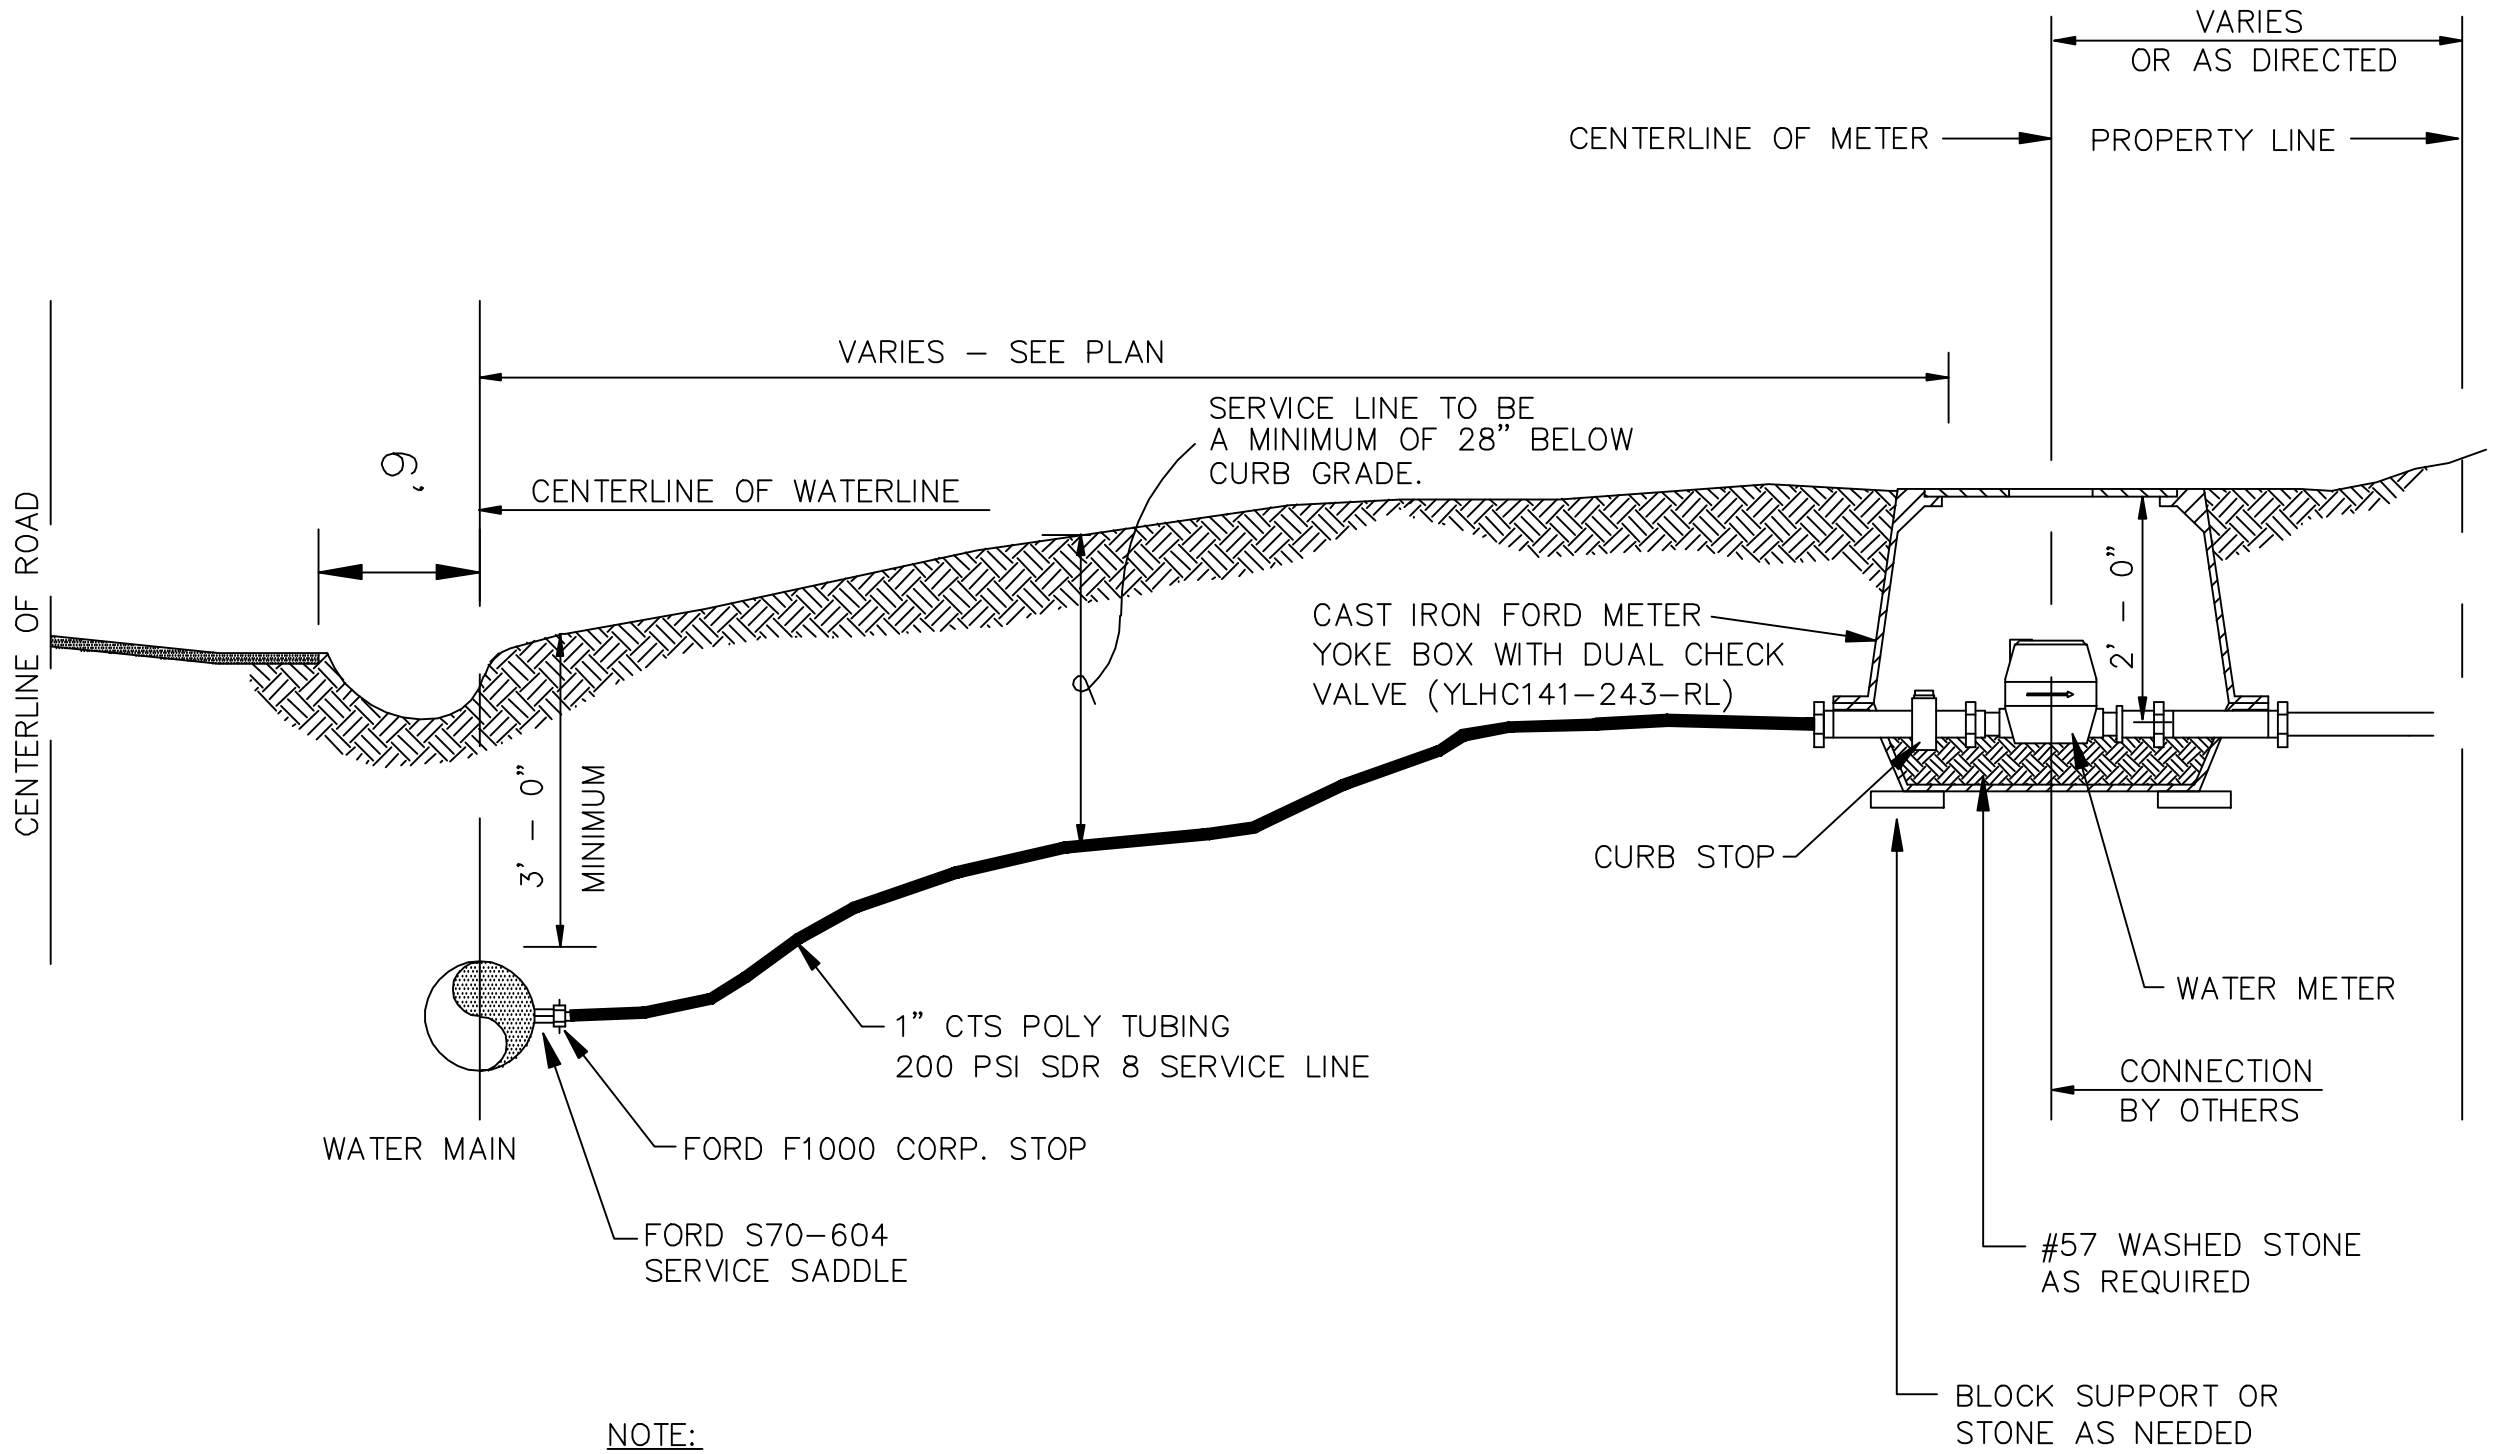


NOTE:

1) CONTRACTOR SHALL PLACE METER BOX IN NON–TRAFFIC AREA AT LOCATION SPECIFIED BY BRUNSWICK COUNTY UTILITY DEPARTMENT

# DETAIL – 3/4 INCH WATER SERVICE

NOT TO SCALE

| NO. | REVISION | DATE |
|---|---|---|
| | | |

BRUNSWICK COUNTY
45 COURTHOUSE DRIVE
BOLIVIA, NORTH CAROLINA
28442

DATE:
PLOT SCALE: 1 = 1
FILE NO. W–9