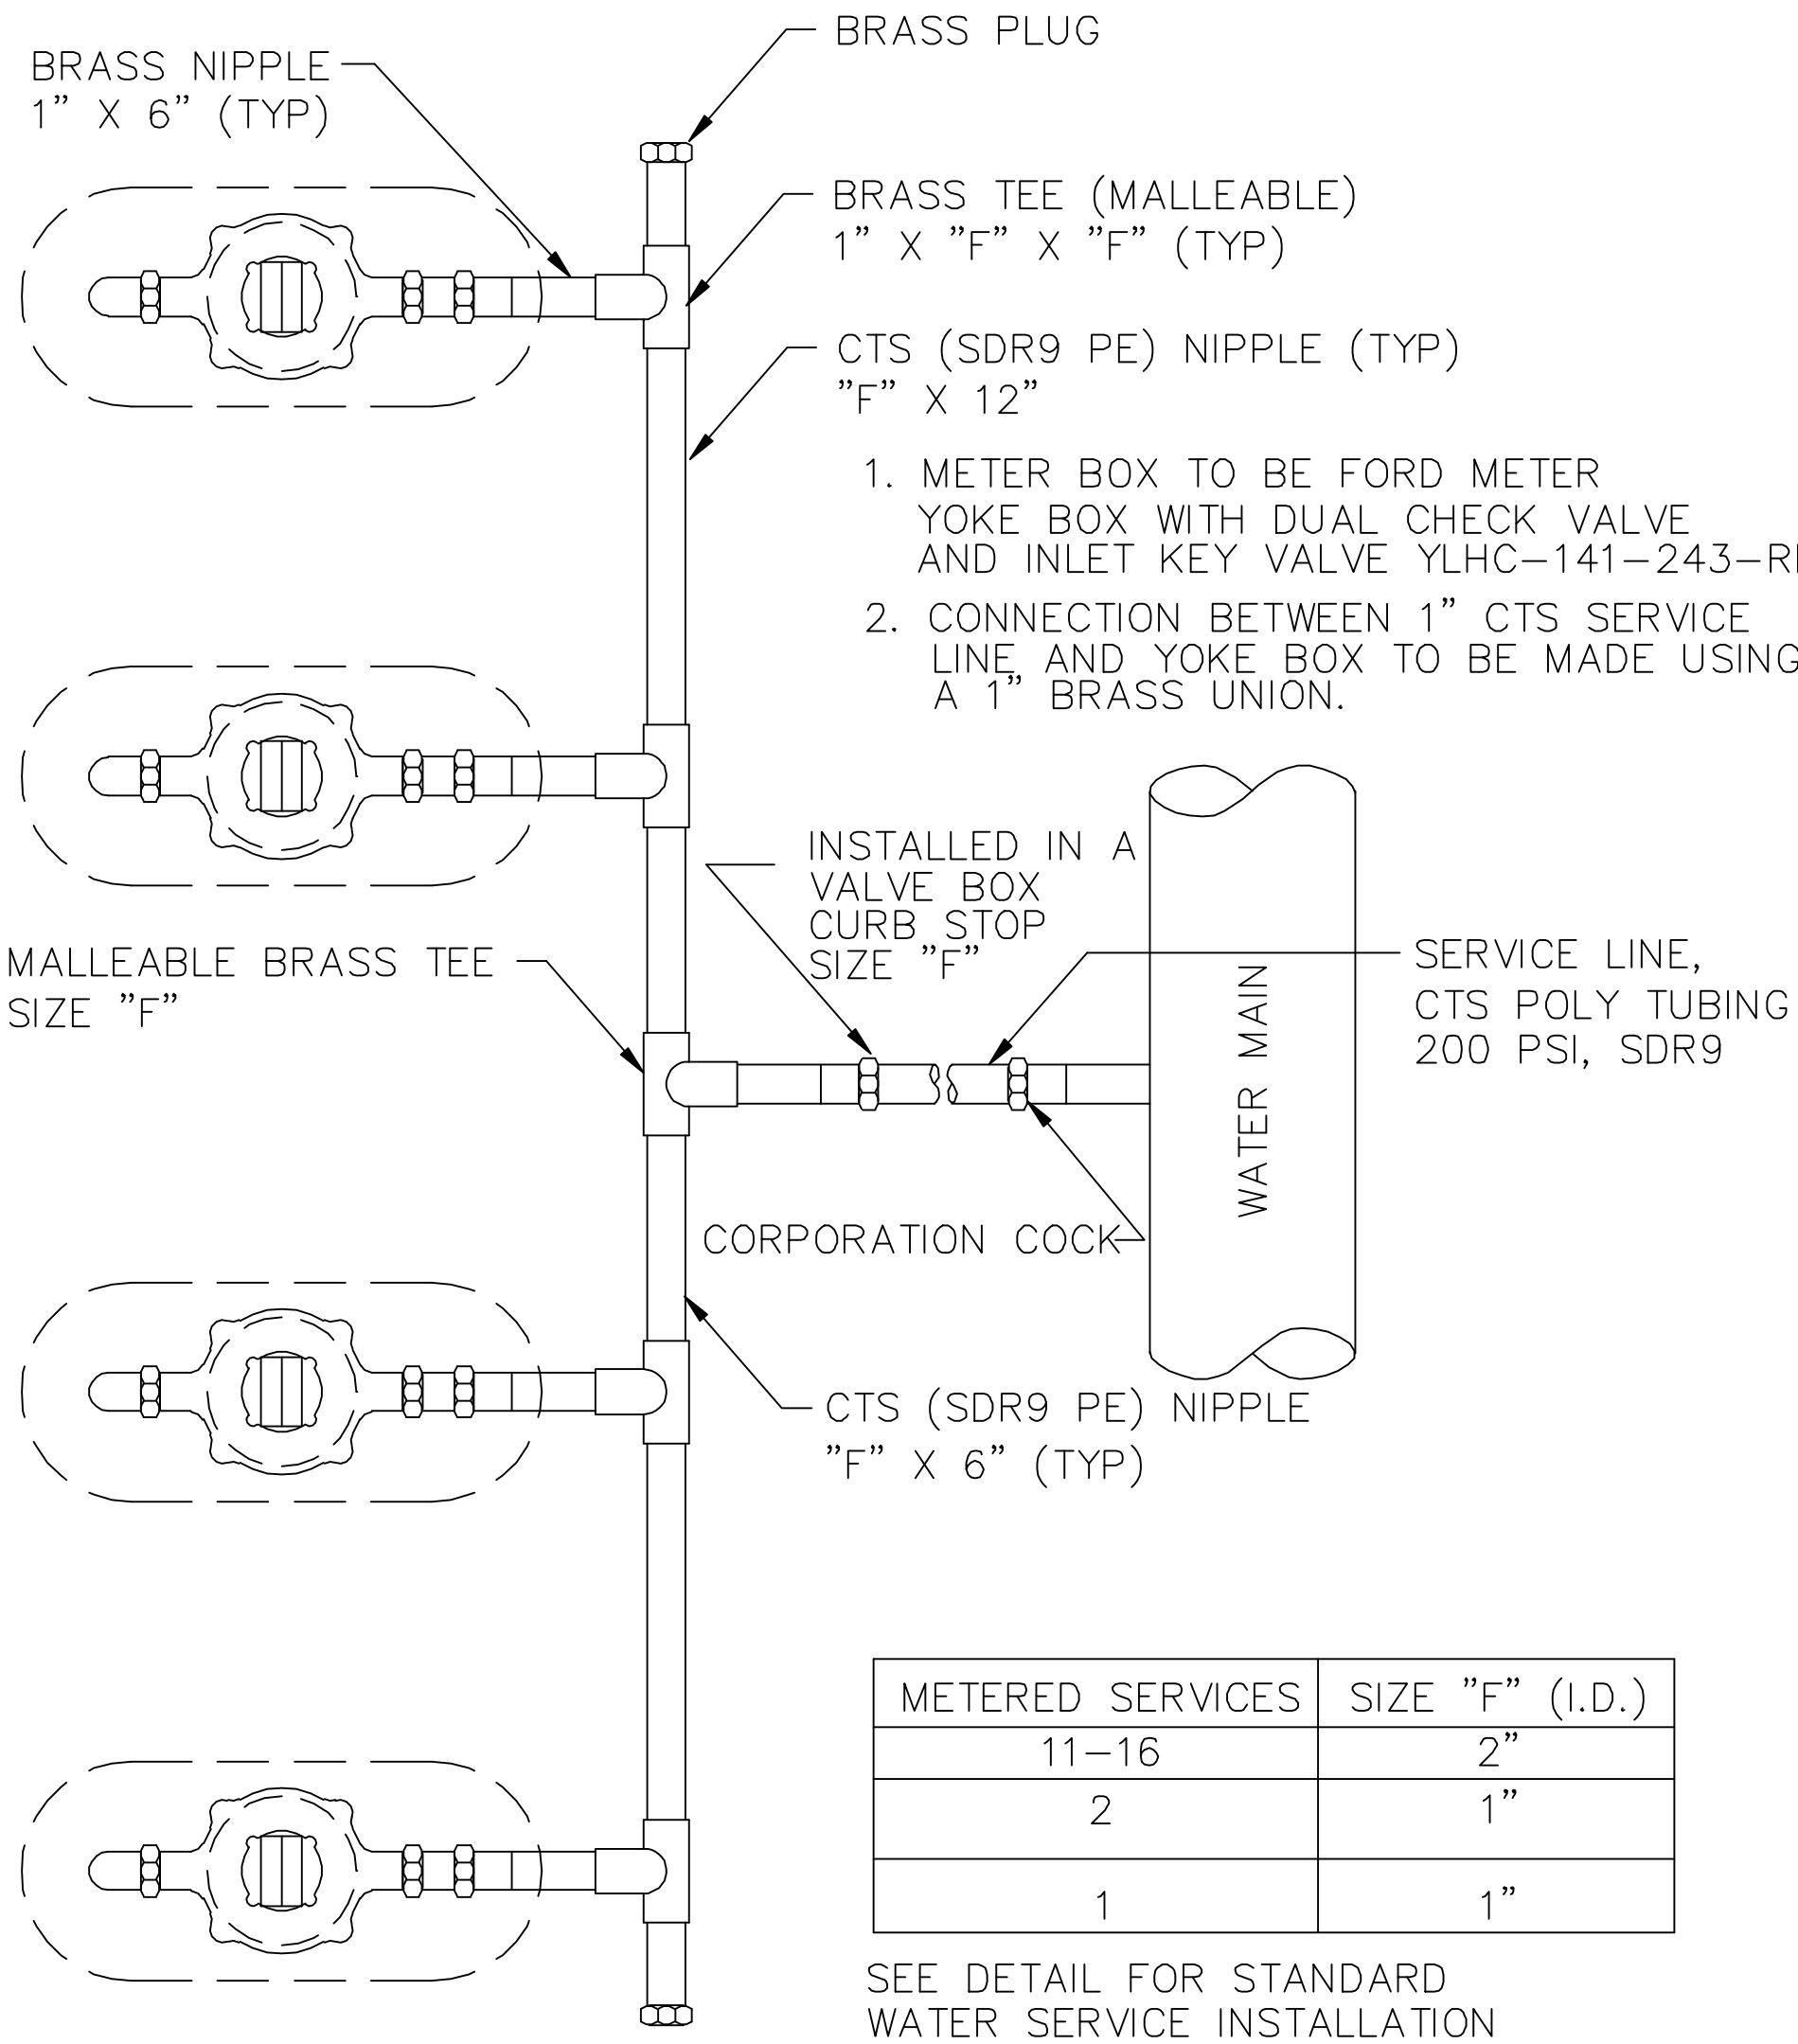

1. METER BOX TO BE FORD METER YOKE BOX WITH DUAL CHECK VALVE AND INLET KEY VALVE YLHC-141-243-RL
2. CONNECTION BETWEEN 1" CTS SERVICE LINE AND YOKE BOX TO BE MADE USING A 1" BRASS UNION.

METERED SERVICES	SIZE "F" (I.D.)
11-16	2"
2	1"
1	1"

SEE DETAIL FOR STANDARD WATER SERVICE INSTALLATION

3/4" STANDARD GANG METER ASSEMBLY

NTS

NO.	REVISION	DATE

BRUNSWICK COUNTY
45 COURTHOUSE DRIVE
BOLIVIA, NORTH CAROLINA
28442

DATE:
PLOT SCALE: 1 = 1
FILE NO. W-13