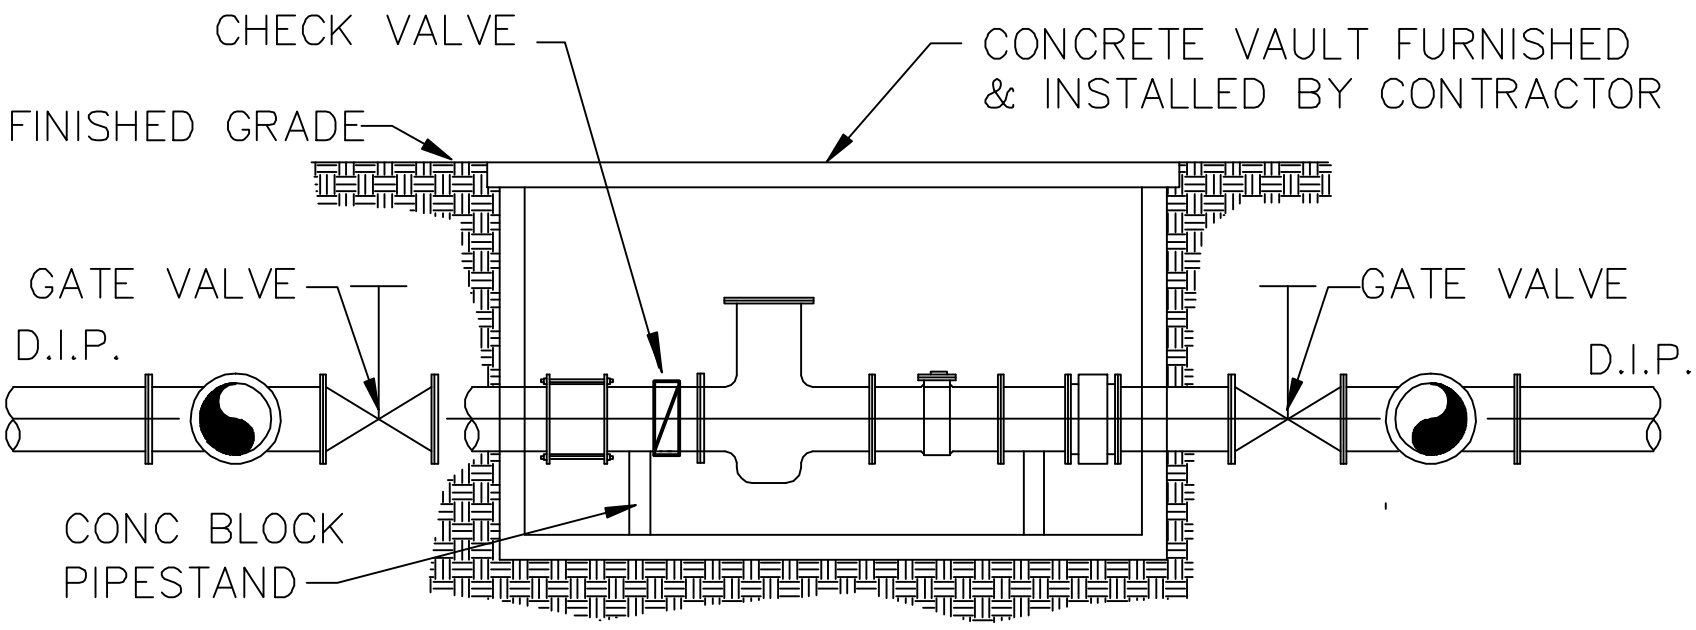

SECTION

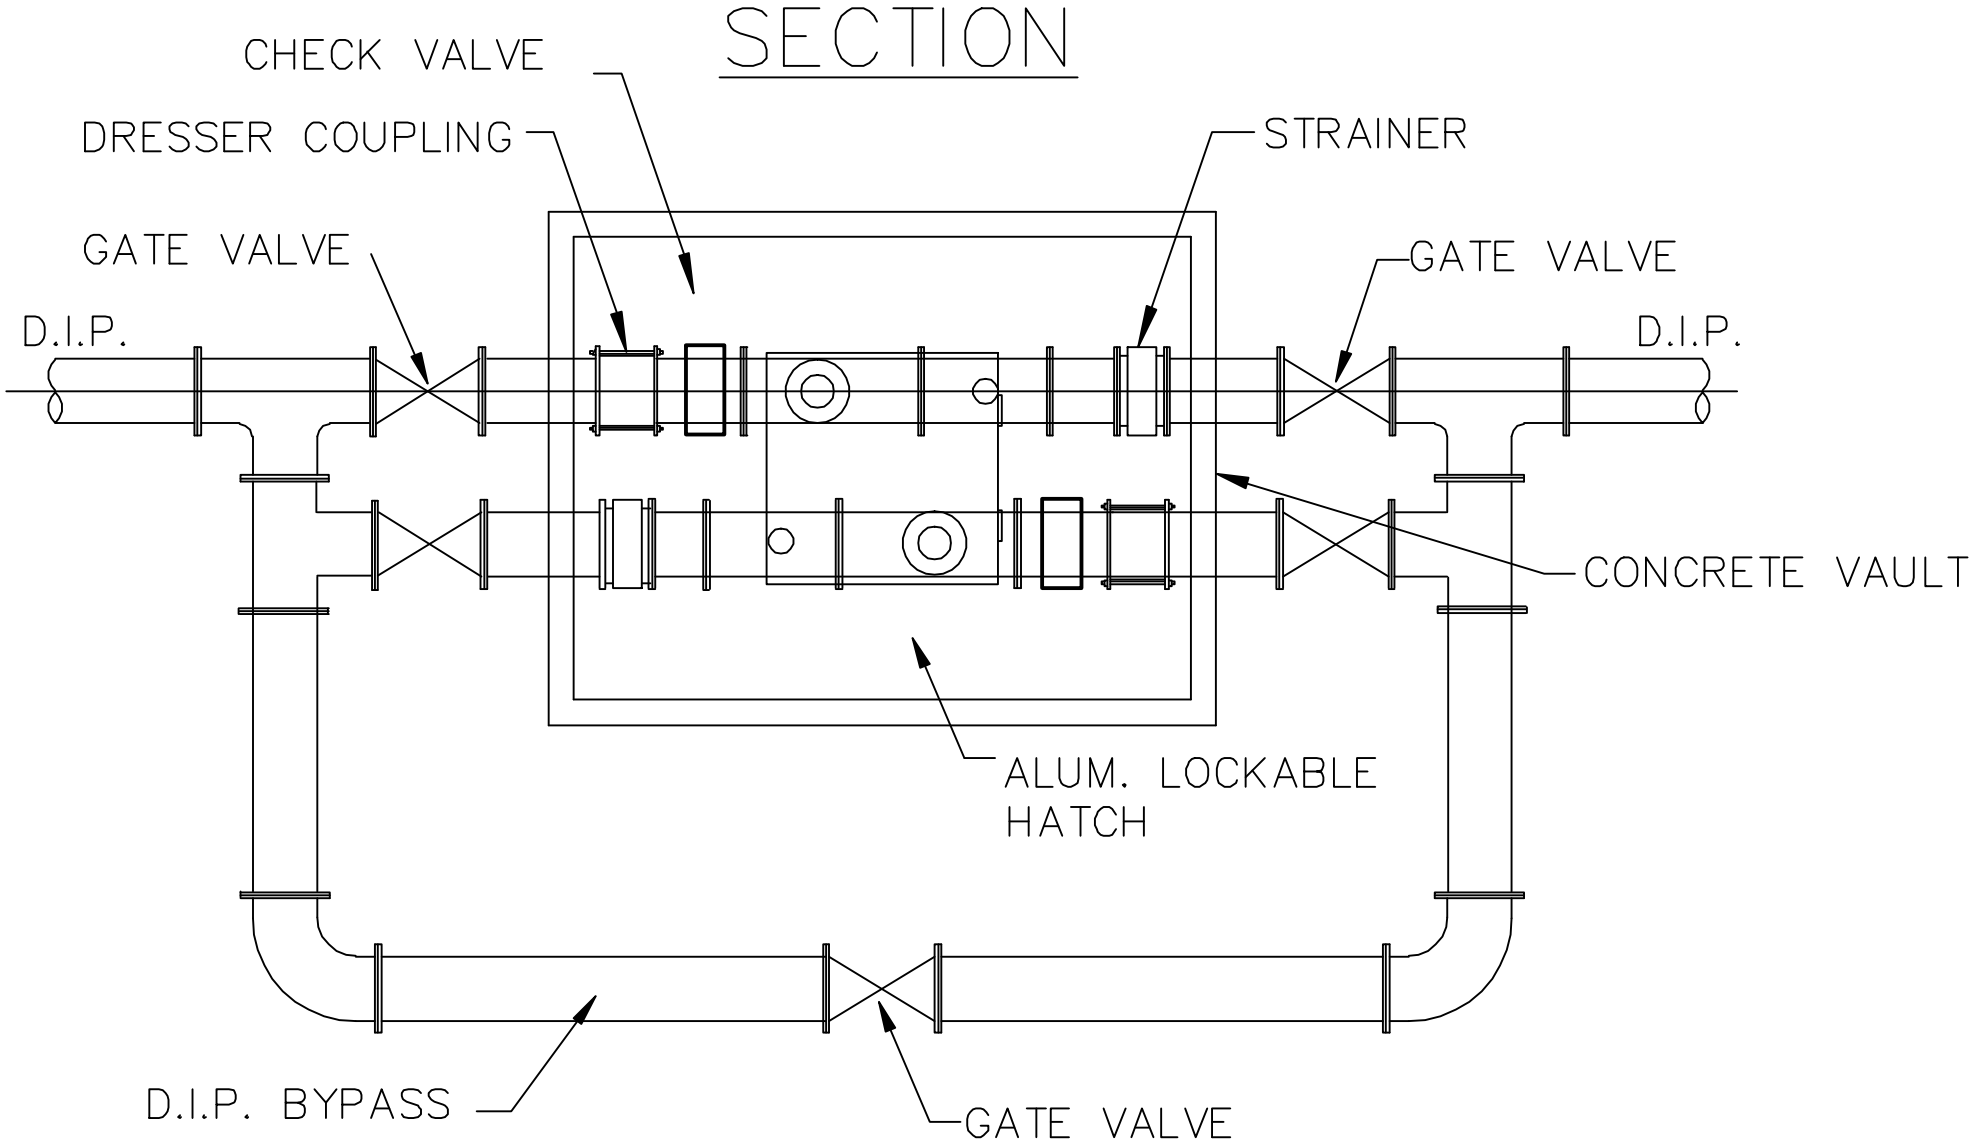

PLAN

METER VAULT (4" & ABOVE)

NTS

TWO-WAY

NO.	REVISION	DATE

BRUNSWICK COUNTY
45 COURTHOUSE DRIVE
BOLIVIA, NORTH CAROLINA
28442

DATE: 7/24/03
PLOT SCALE: 1 = 1
FILE NO. W-19