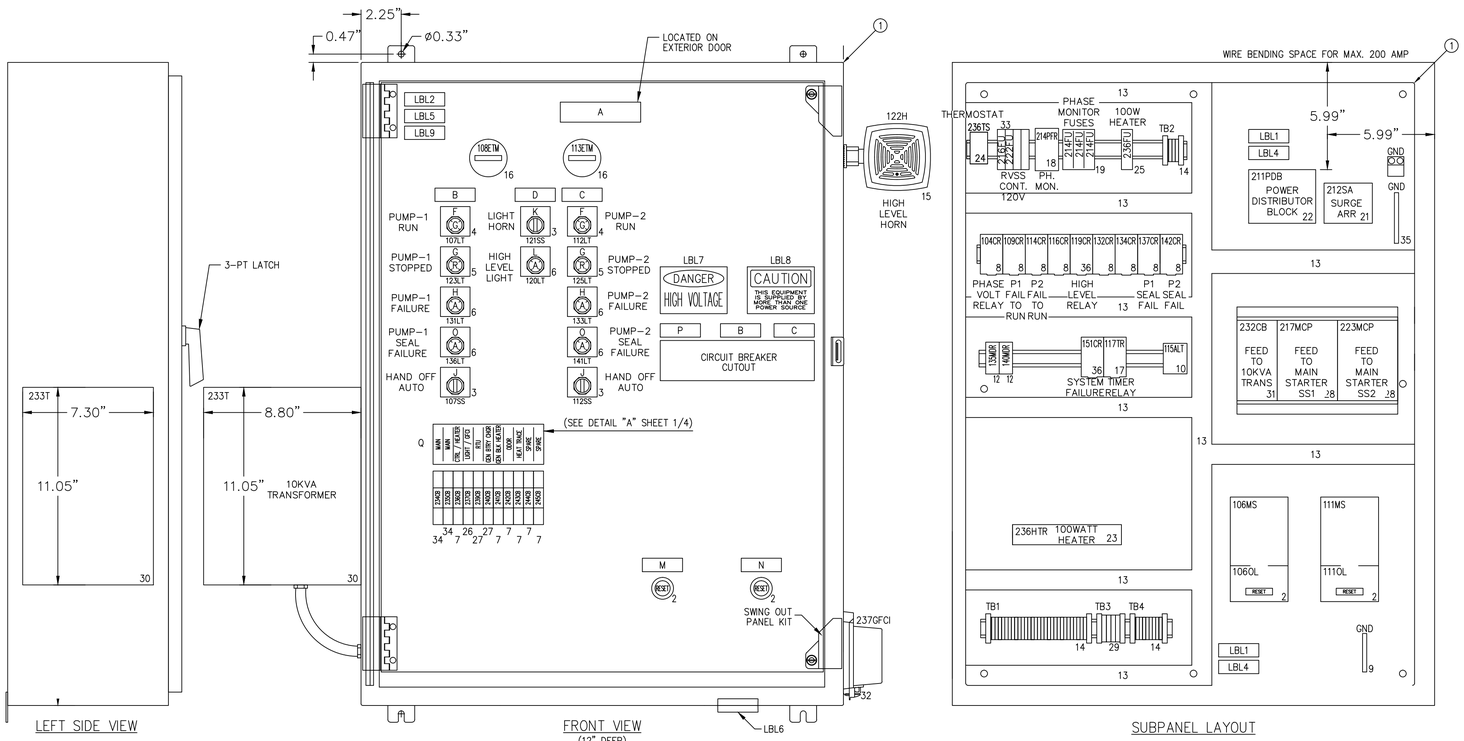

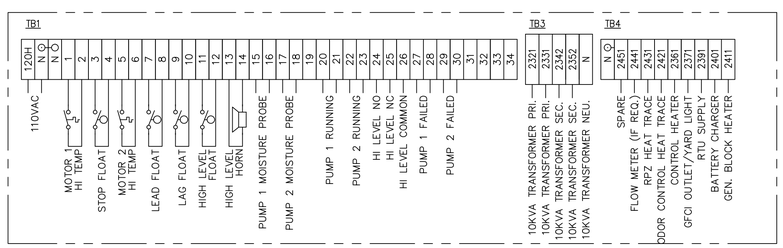

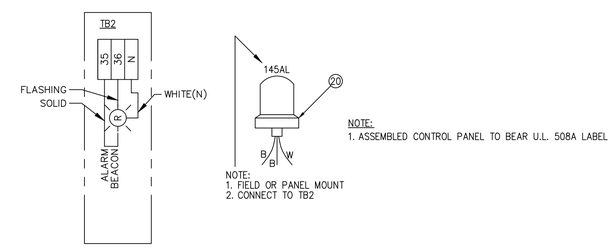

1 – 50 HP PUMP STATION
ELECTRICAL DIAGRAMS

Revisions

1.1 - DATED 4/29/2016
Changed breaker labels

COUNTY OF BRUNSWICK

PUMP STATION ELECTRICAL DETAILS
1-50 HP DUPLEX CONTROL PANEL
FOR
BRUNSWICK COUNTY
NORTH CAROLINA

Date: 04-17-12
Scale: NTS
Drawn By: JDM
Checked By: WLP