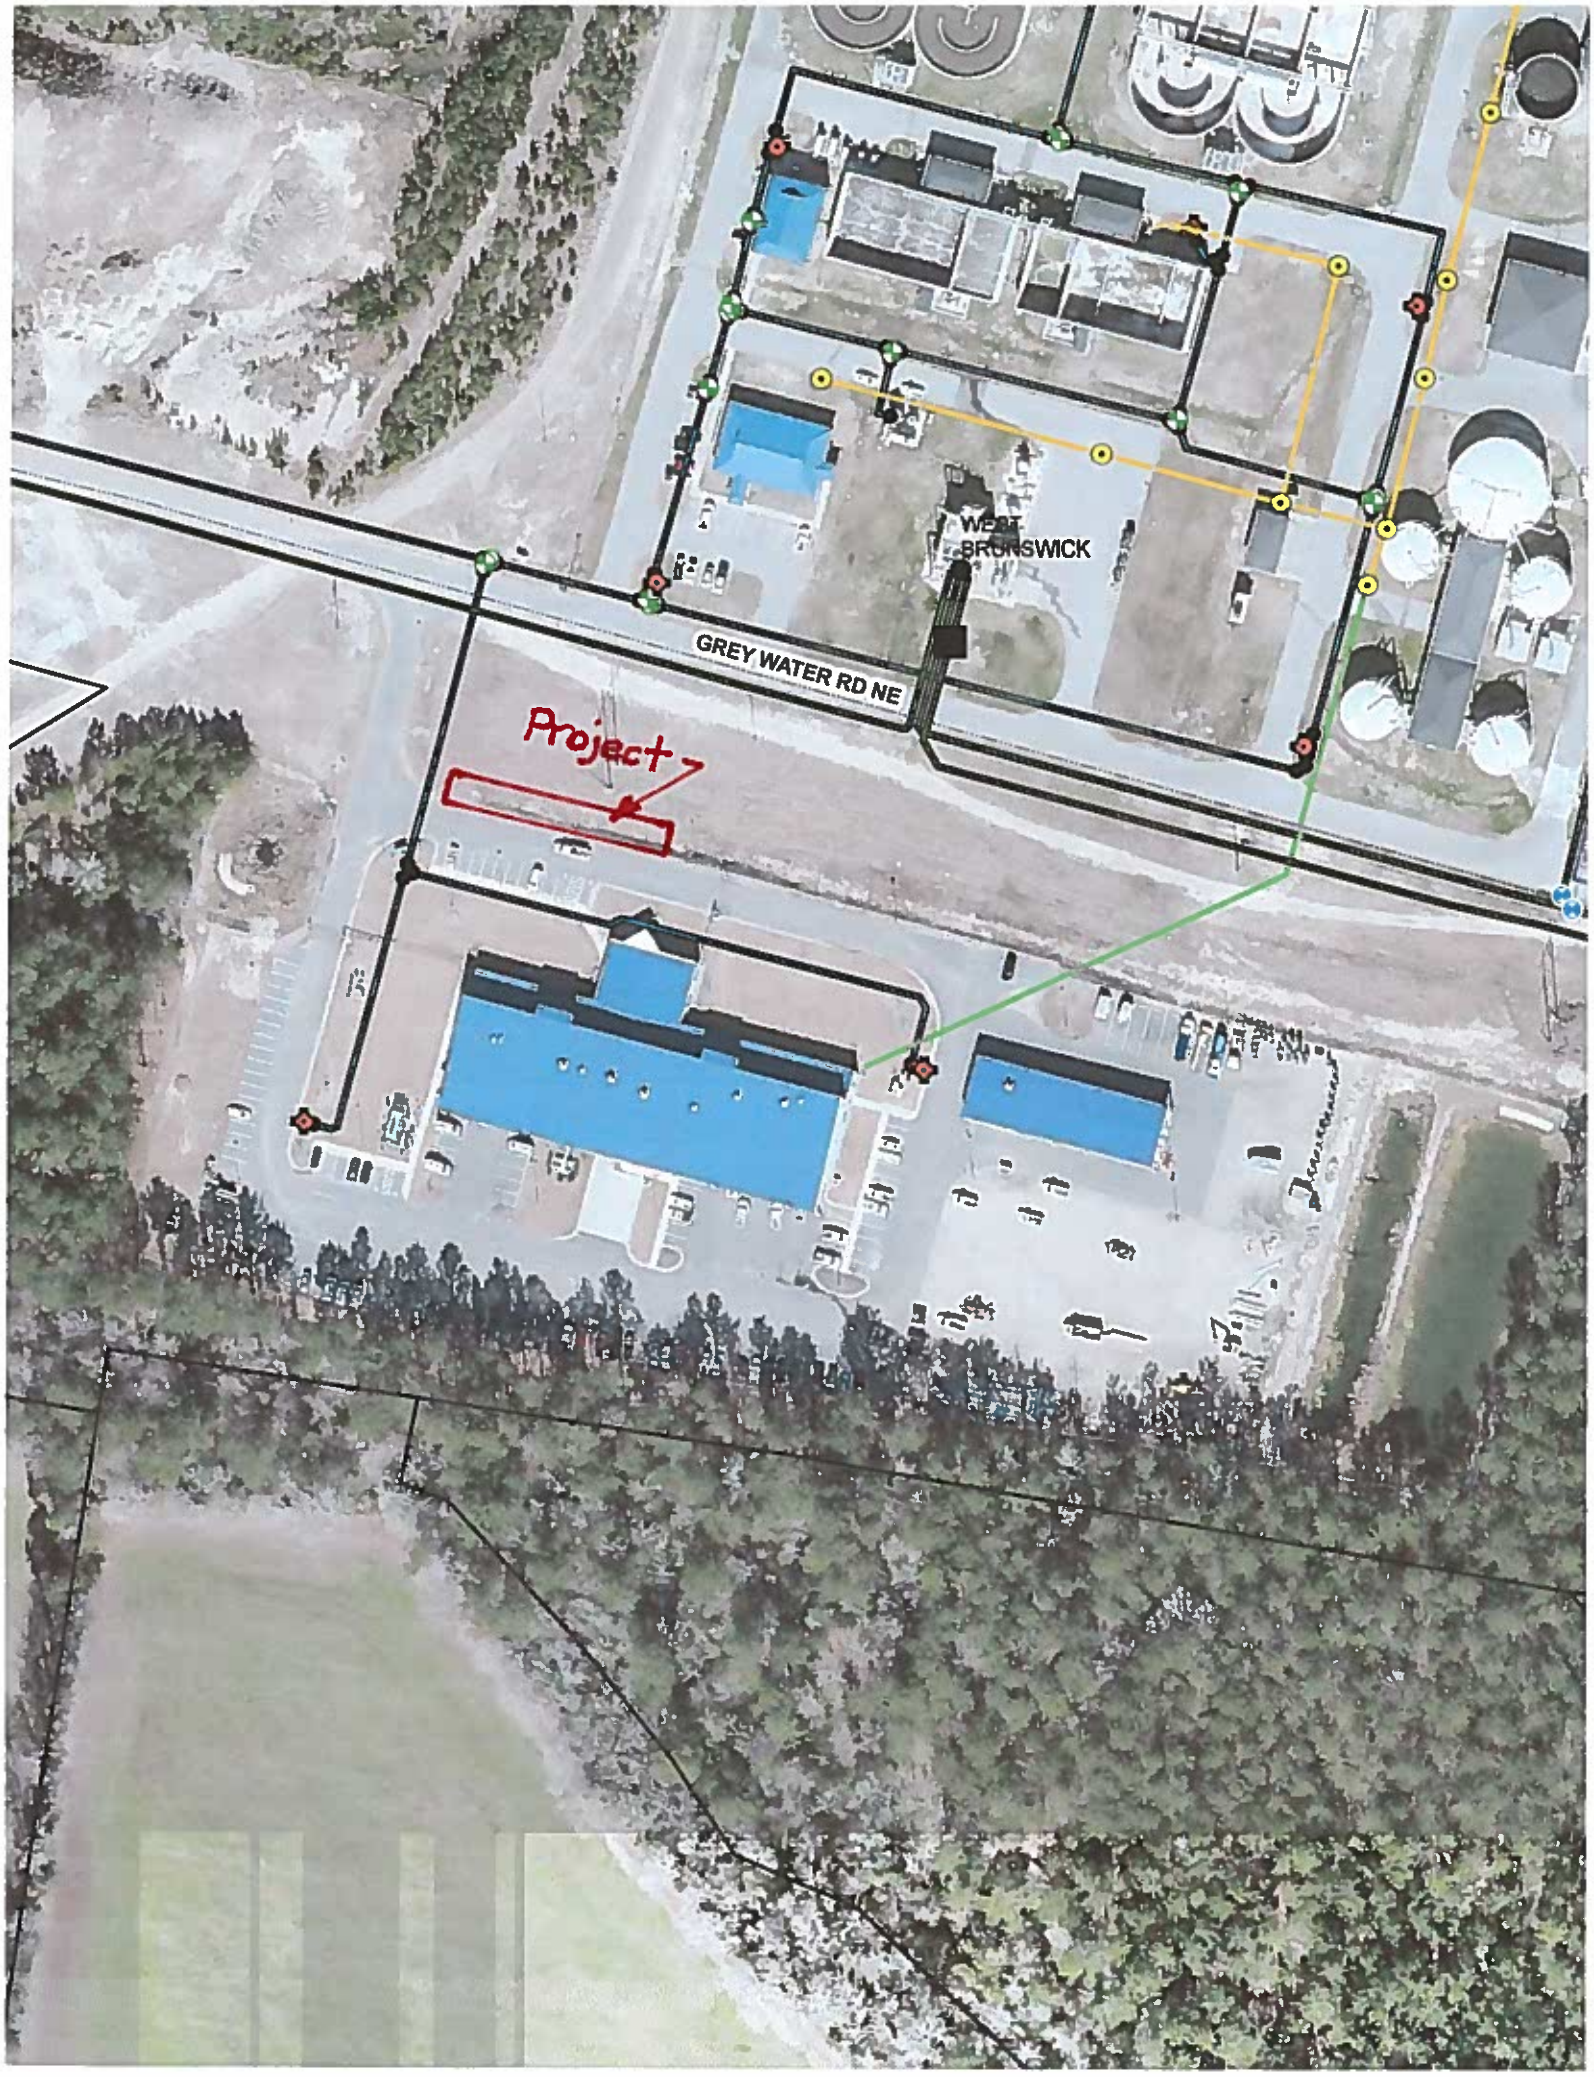
WEST
BRUNSWICK
GREY WATER RD NE
Project