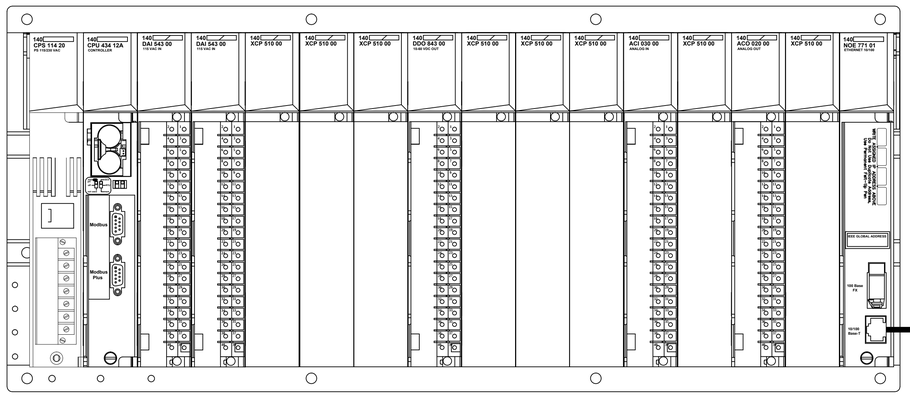

PLC LAYOUT

EHTERNET

PHOENIX CONTACT
ETHERNET 10/100 5 PORT
AUTO SENSING SWITCH

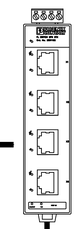

EHTERNET

MAGELIS TOUCH SCREEN 7.5"

Revisions

COUNTY OF BRUNSWICK

RTU / CONTROL PANEL
PUMPS LARGER THAN 50 HP
UTILIZING VFD'S
FOR
BRUNSWICK COUNTY
NORTH CAROLINA

Date: 05-22-12
Scale: NTS
Drawn By: JDM
Checked By: WLP