DETAIL – 3 INCH WATER SERVICE

NOT TO SCALE

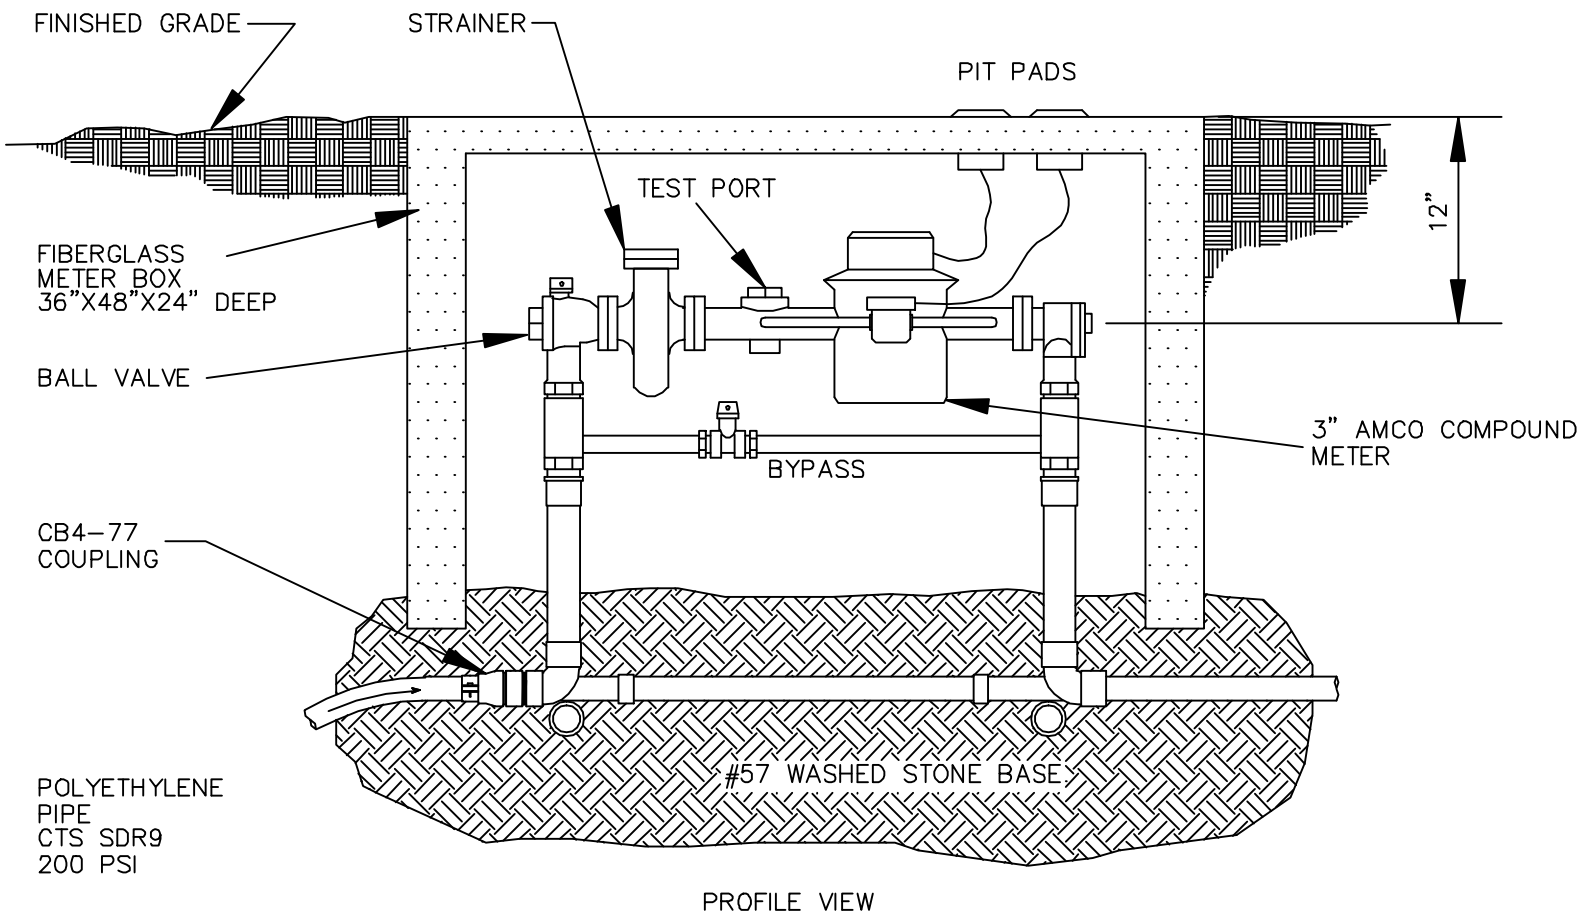

PROFILE VIEW

USC–APPROVED RPZ REQUIRED
ON CUSTOMER'S SIDE OF METER

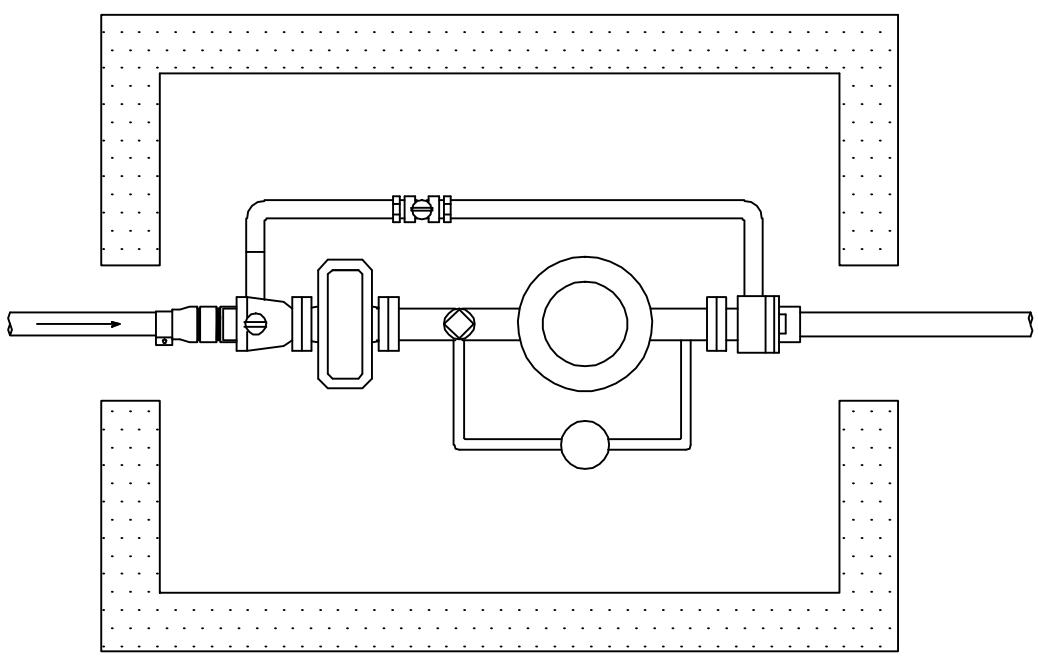

PLAN VIEW

NO.	REVISION	DATE

BRUNSWICK COUNTY
45 COURTHOUSE DRIVE
BOLIVIA, NORTH CAROLINA
28442

DATE:
PLOT SCALE: 1 = 1
FILE NO. W–17